HWY. GUARD TYPE SW
NONE

TRAFFIC SIGNAL CONDUIT
NONE

WATER SUPPLY ALTERATIONS
NONE

DRAINAGE DETAILS
NONE

BILLERICA
MIDDLESEX CANAL PARK

STATE	FED. AID PROJ. NO.	SHEET NO.	TOTAL SHEETS
MASS.		18	50
PROJECT FILE NO. 602945			

CONSTRUCTION PLAN AREA 1

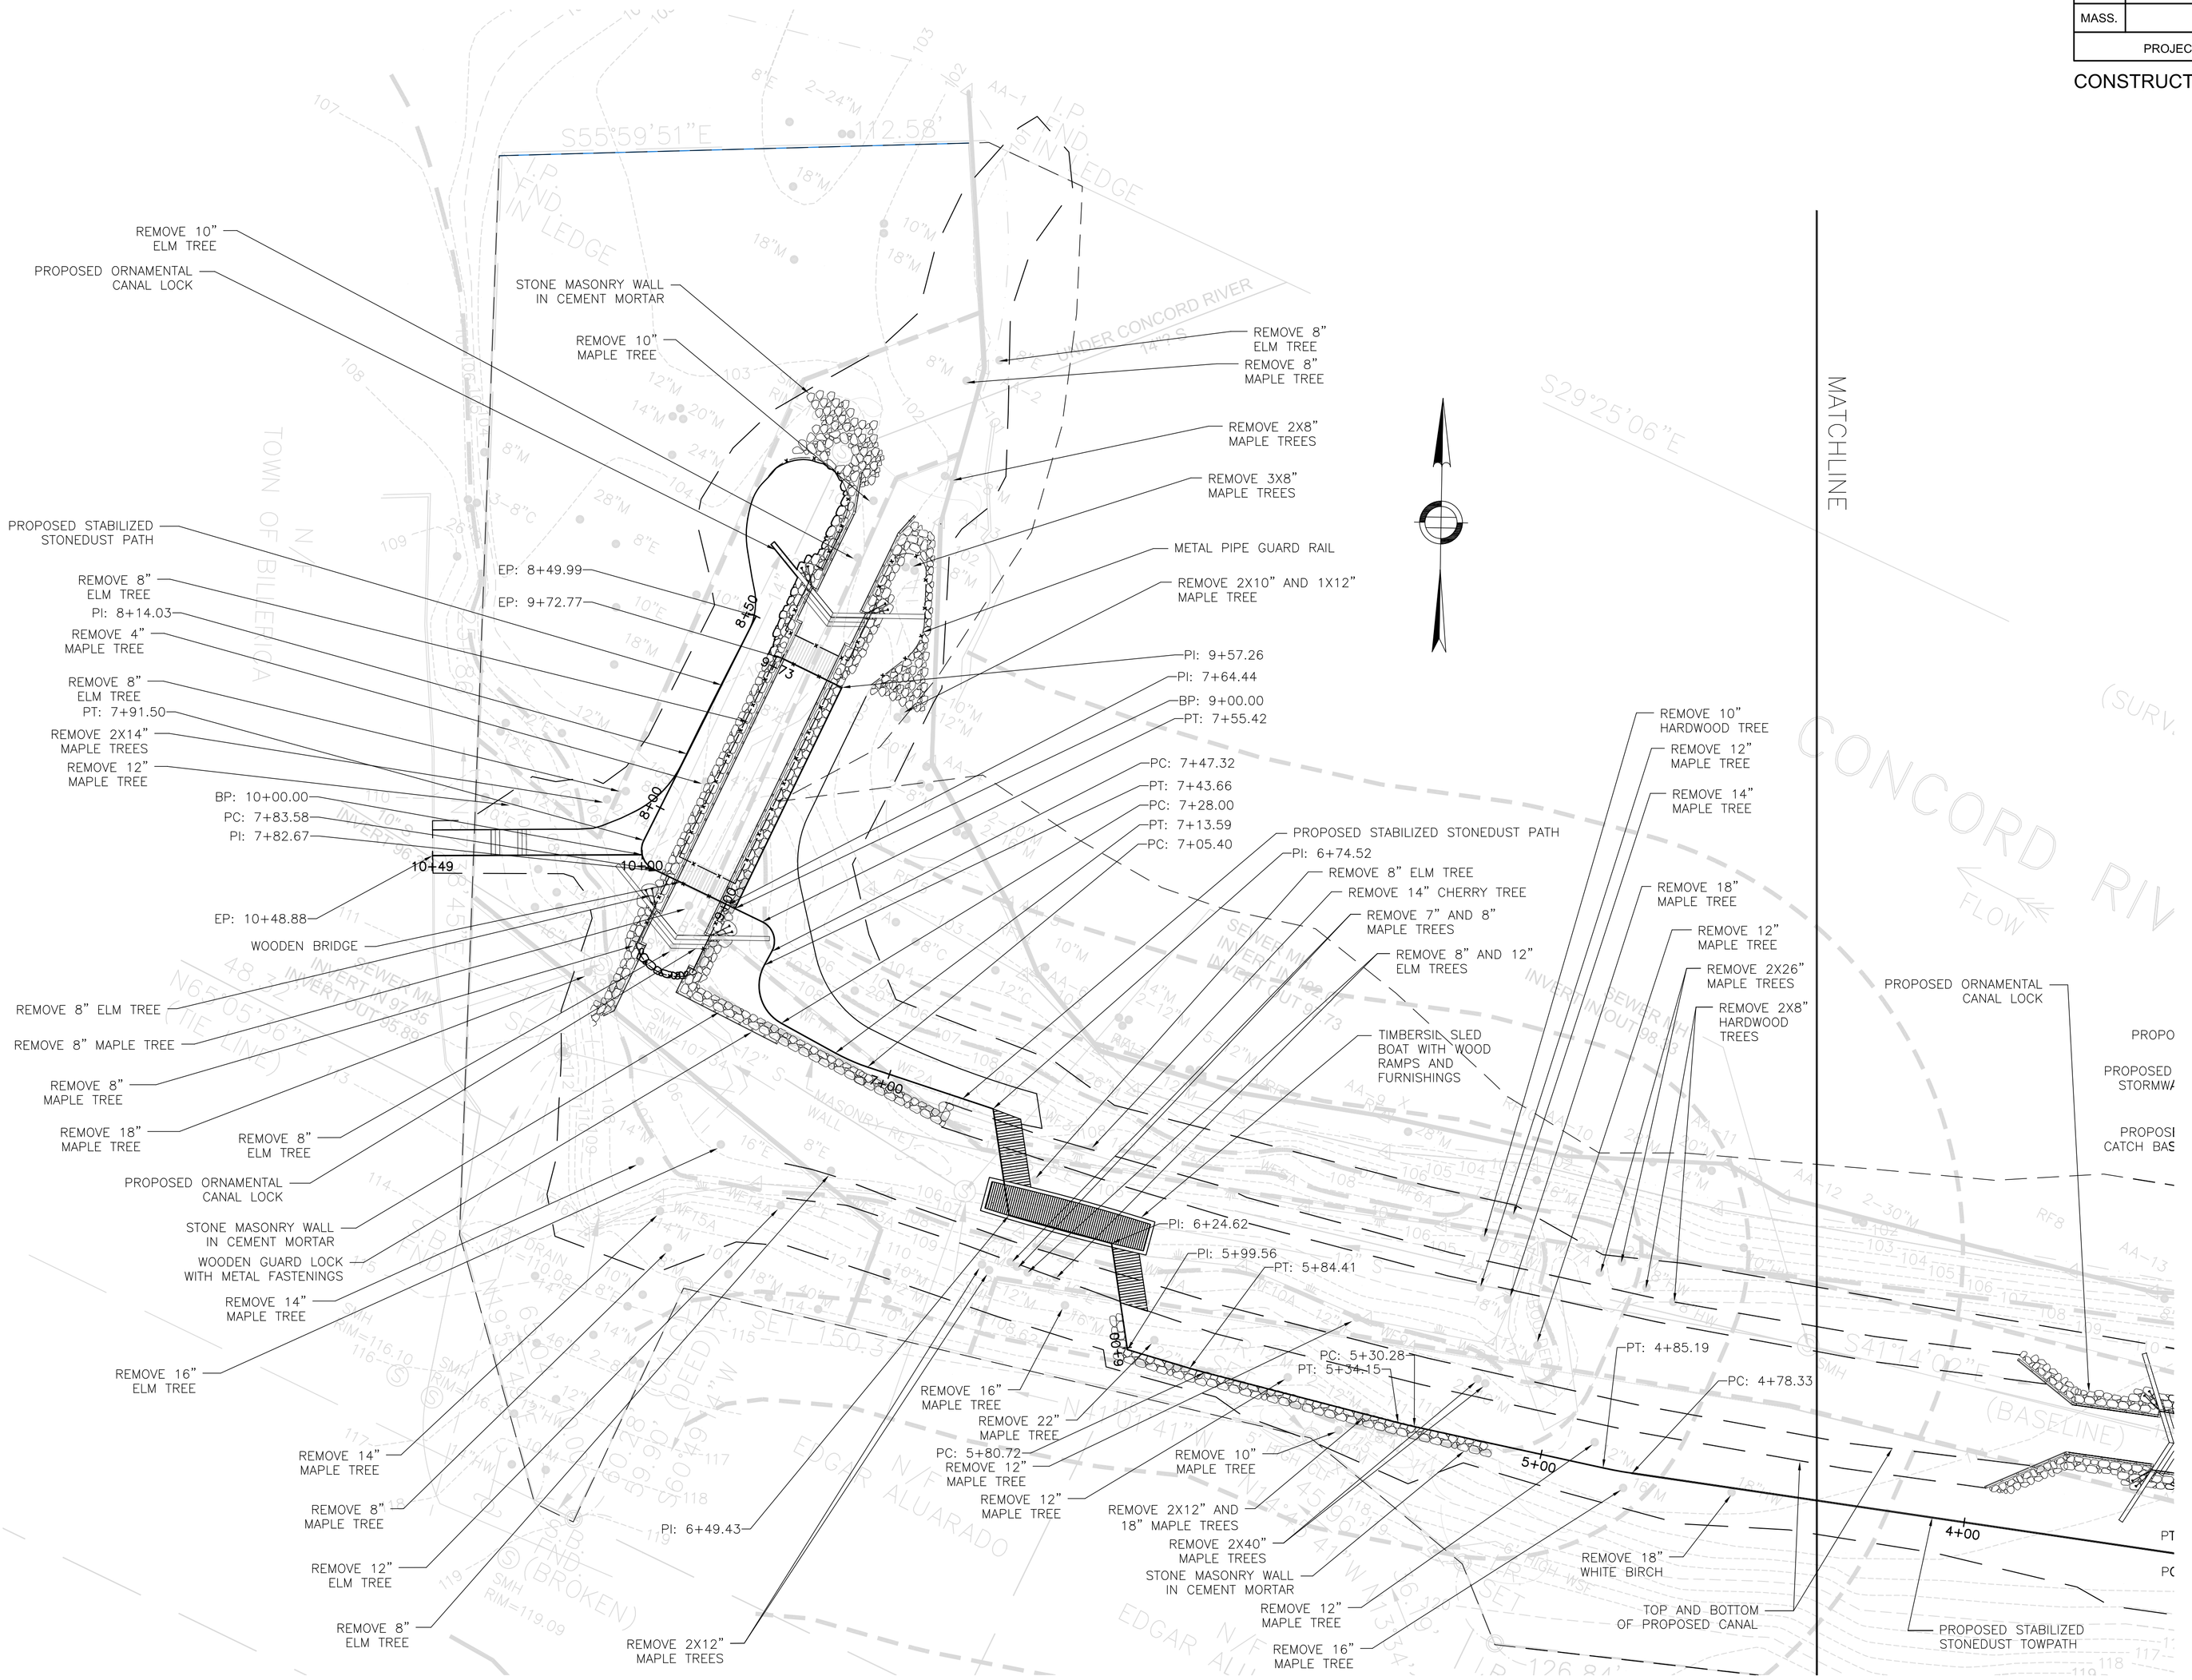

CONT. ON SHEET NO.19

CONT. ON SHEET NO.17

HORIZONTAL SCALE IN FEET
0 20 50 100

NOTES:

1. FOR LEGEND AND GENERAL NOTES, SEE SHEET NUMBER 2.
2. FOR PROFILE, SEE SHEET NUMBER 22.