BILLERICA

MIDDLESEX CANAL PARK

STATE	FED. AID PROJ. NO.	SHEET NO.	TOTAL SHEETS
MASS.		40	50
PROJECT FILE NO. 602945			
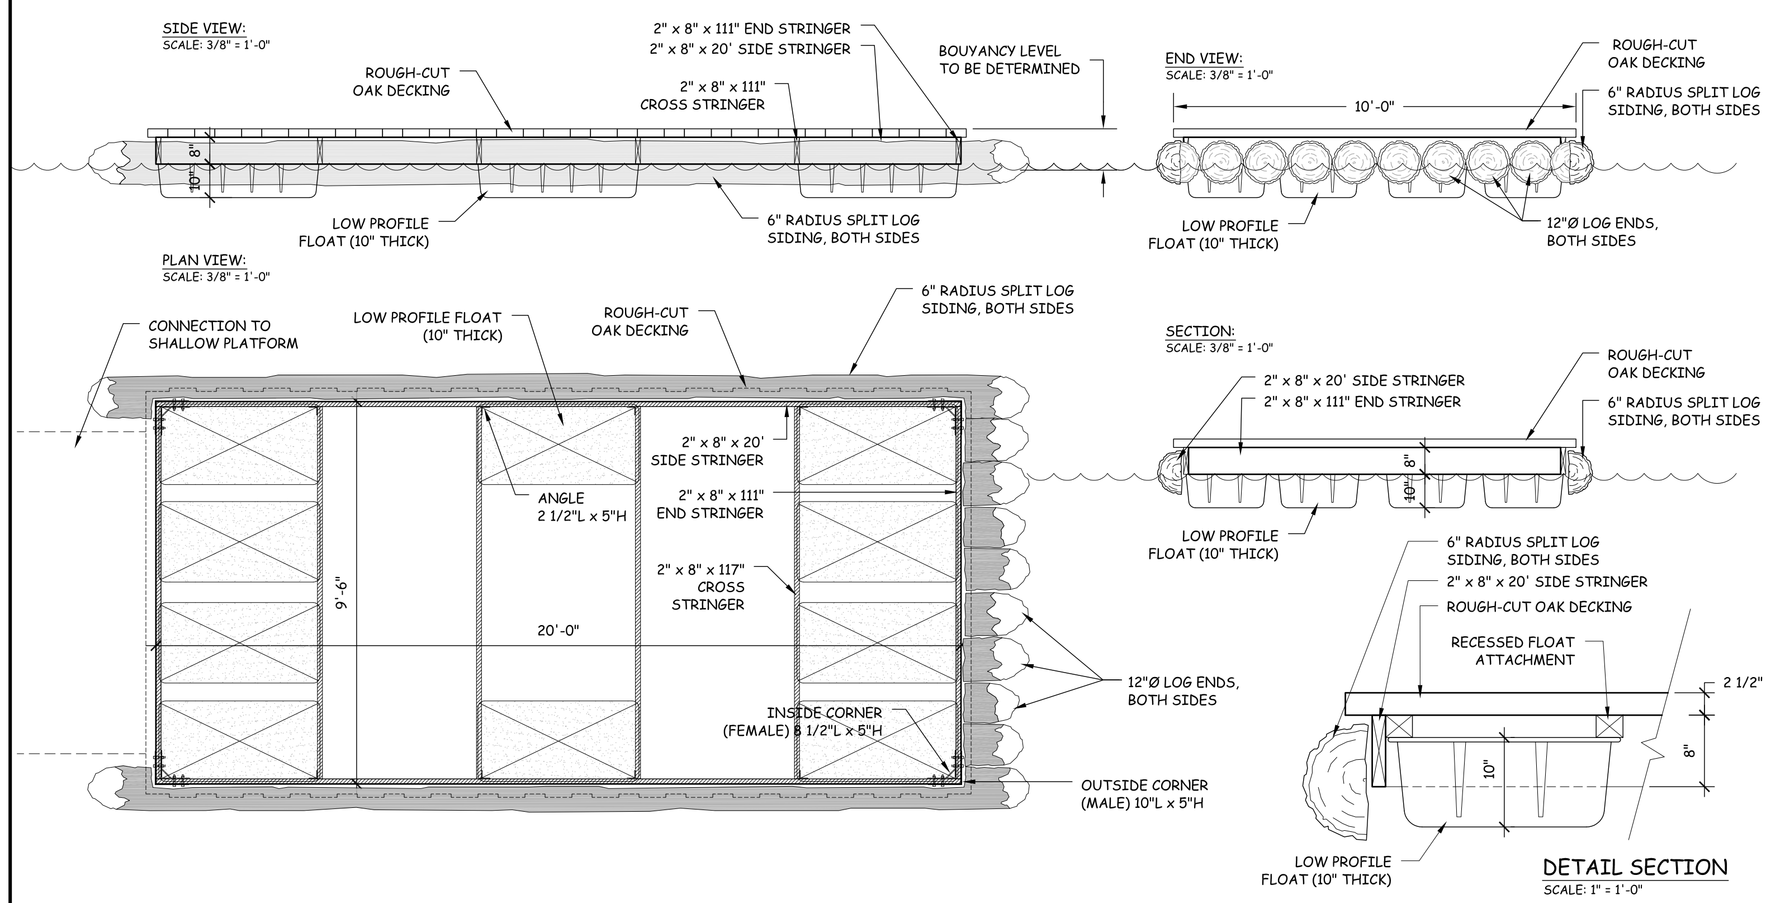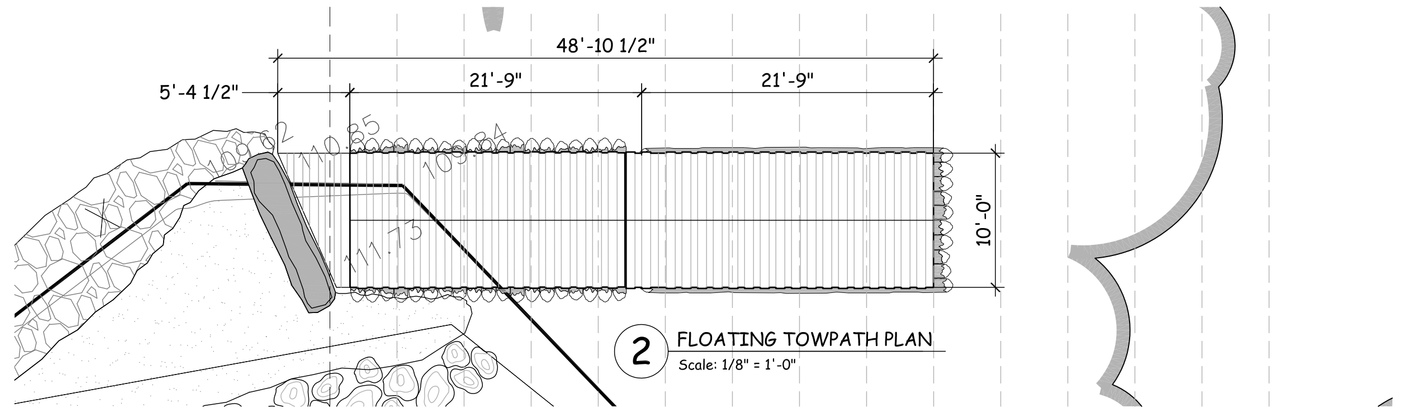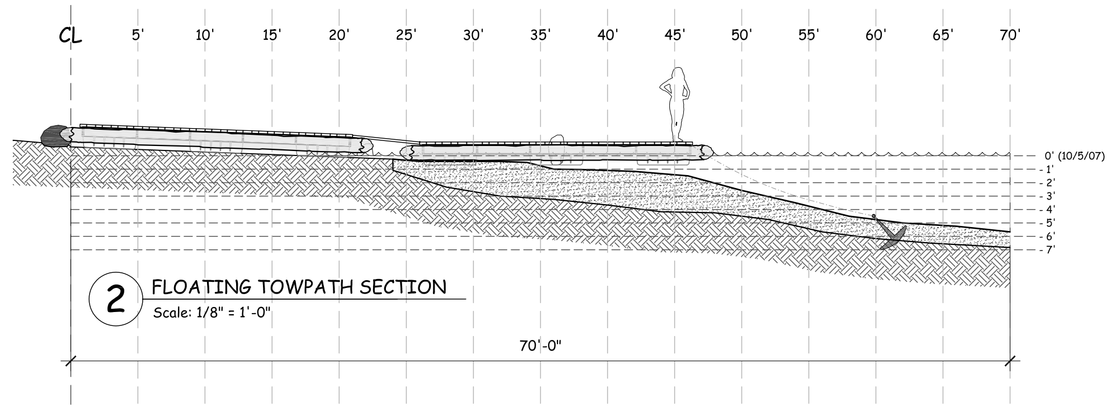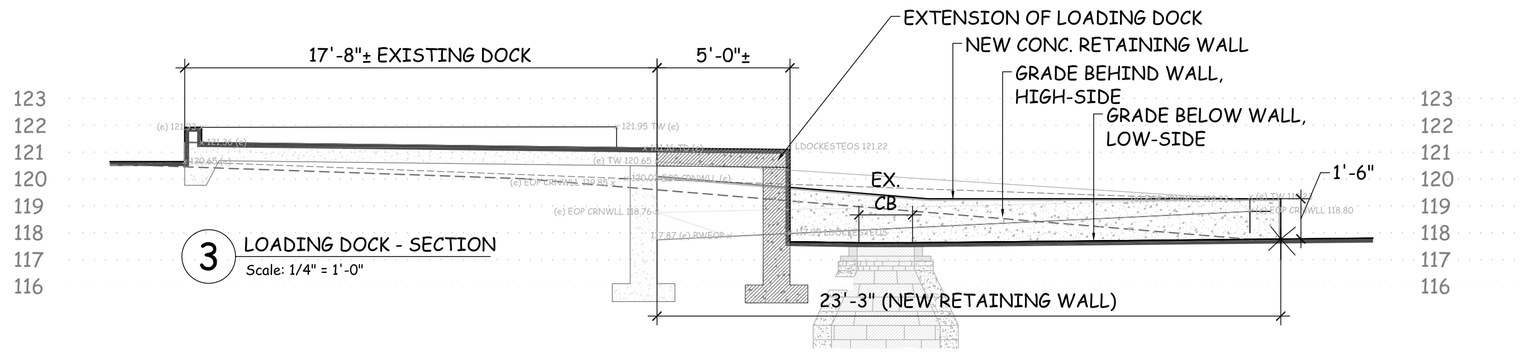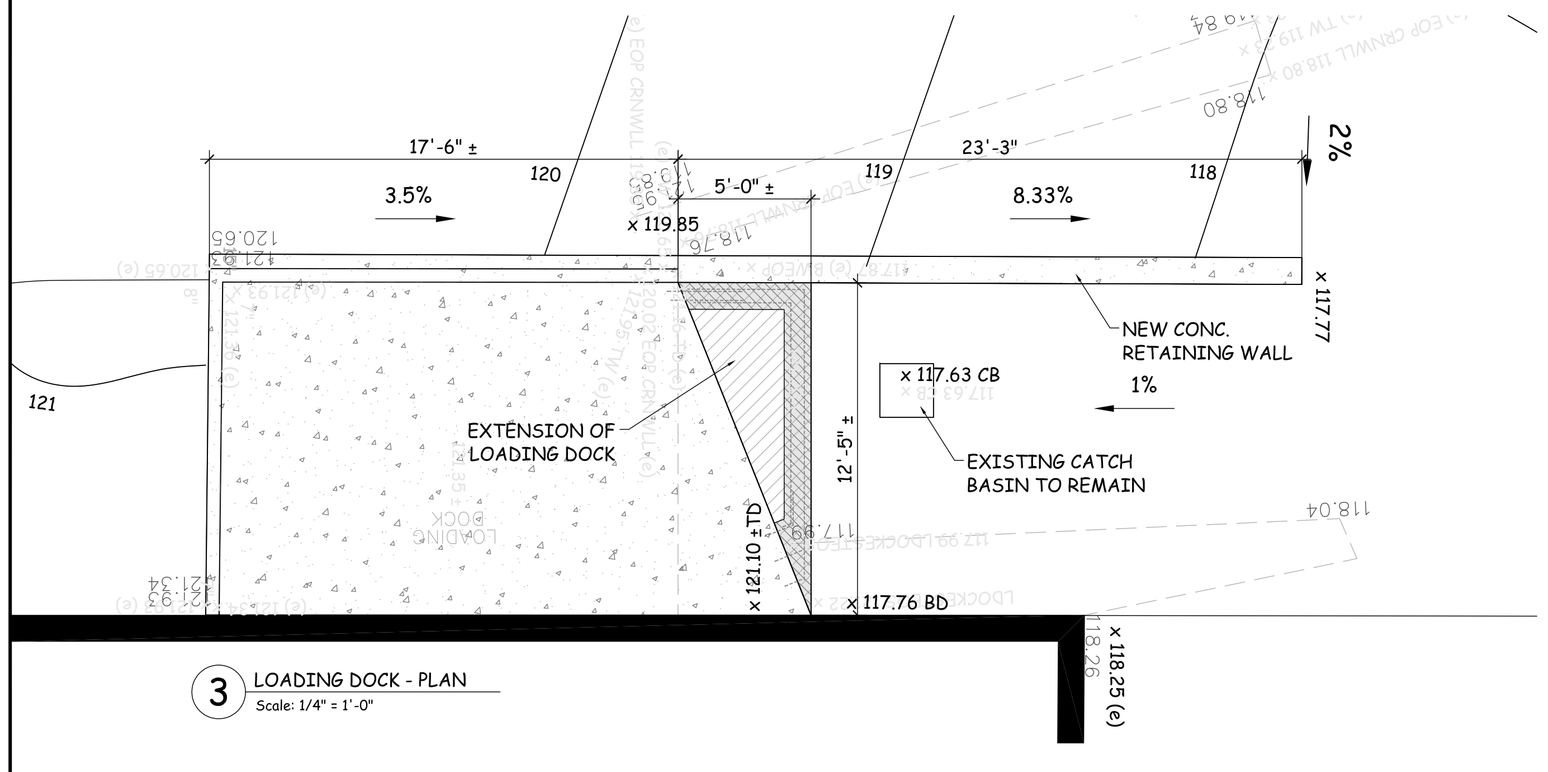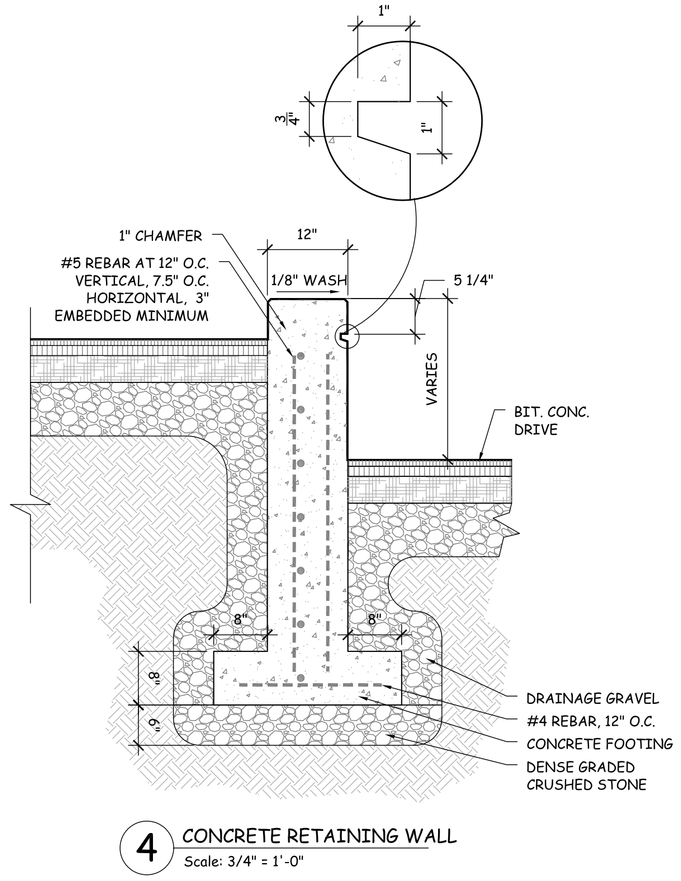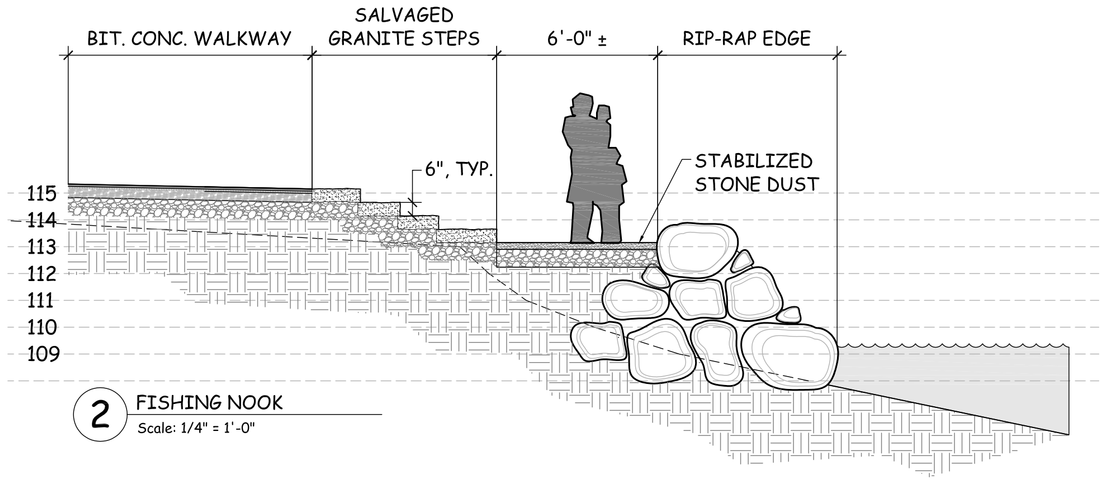
CONSTRUCTION DETAILS AREA 3